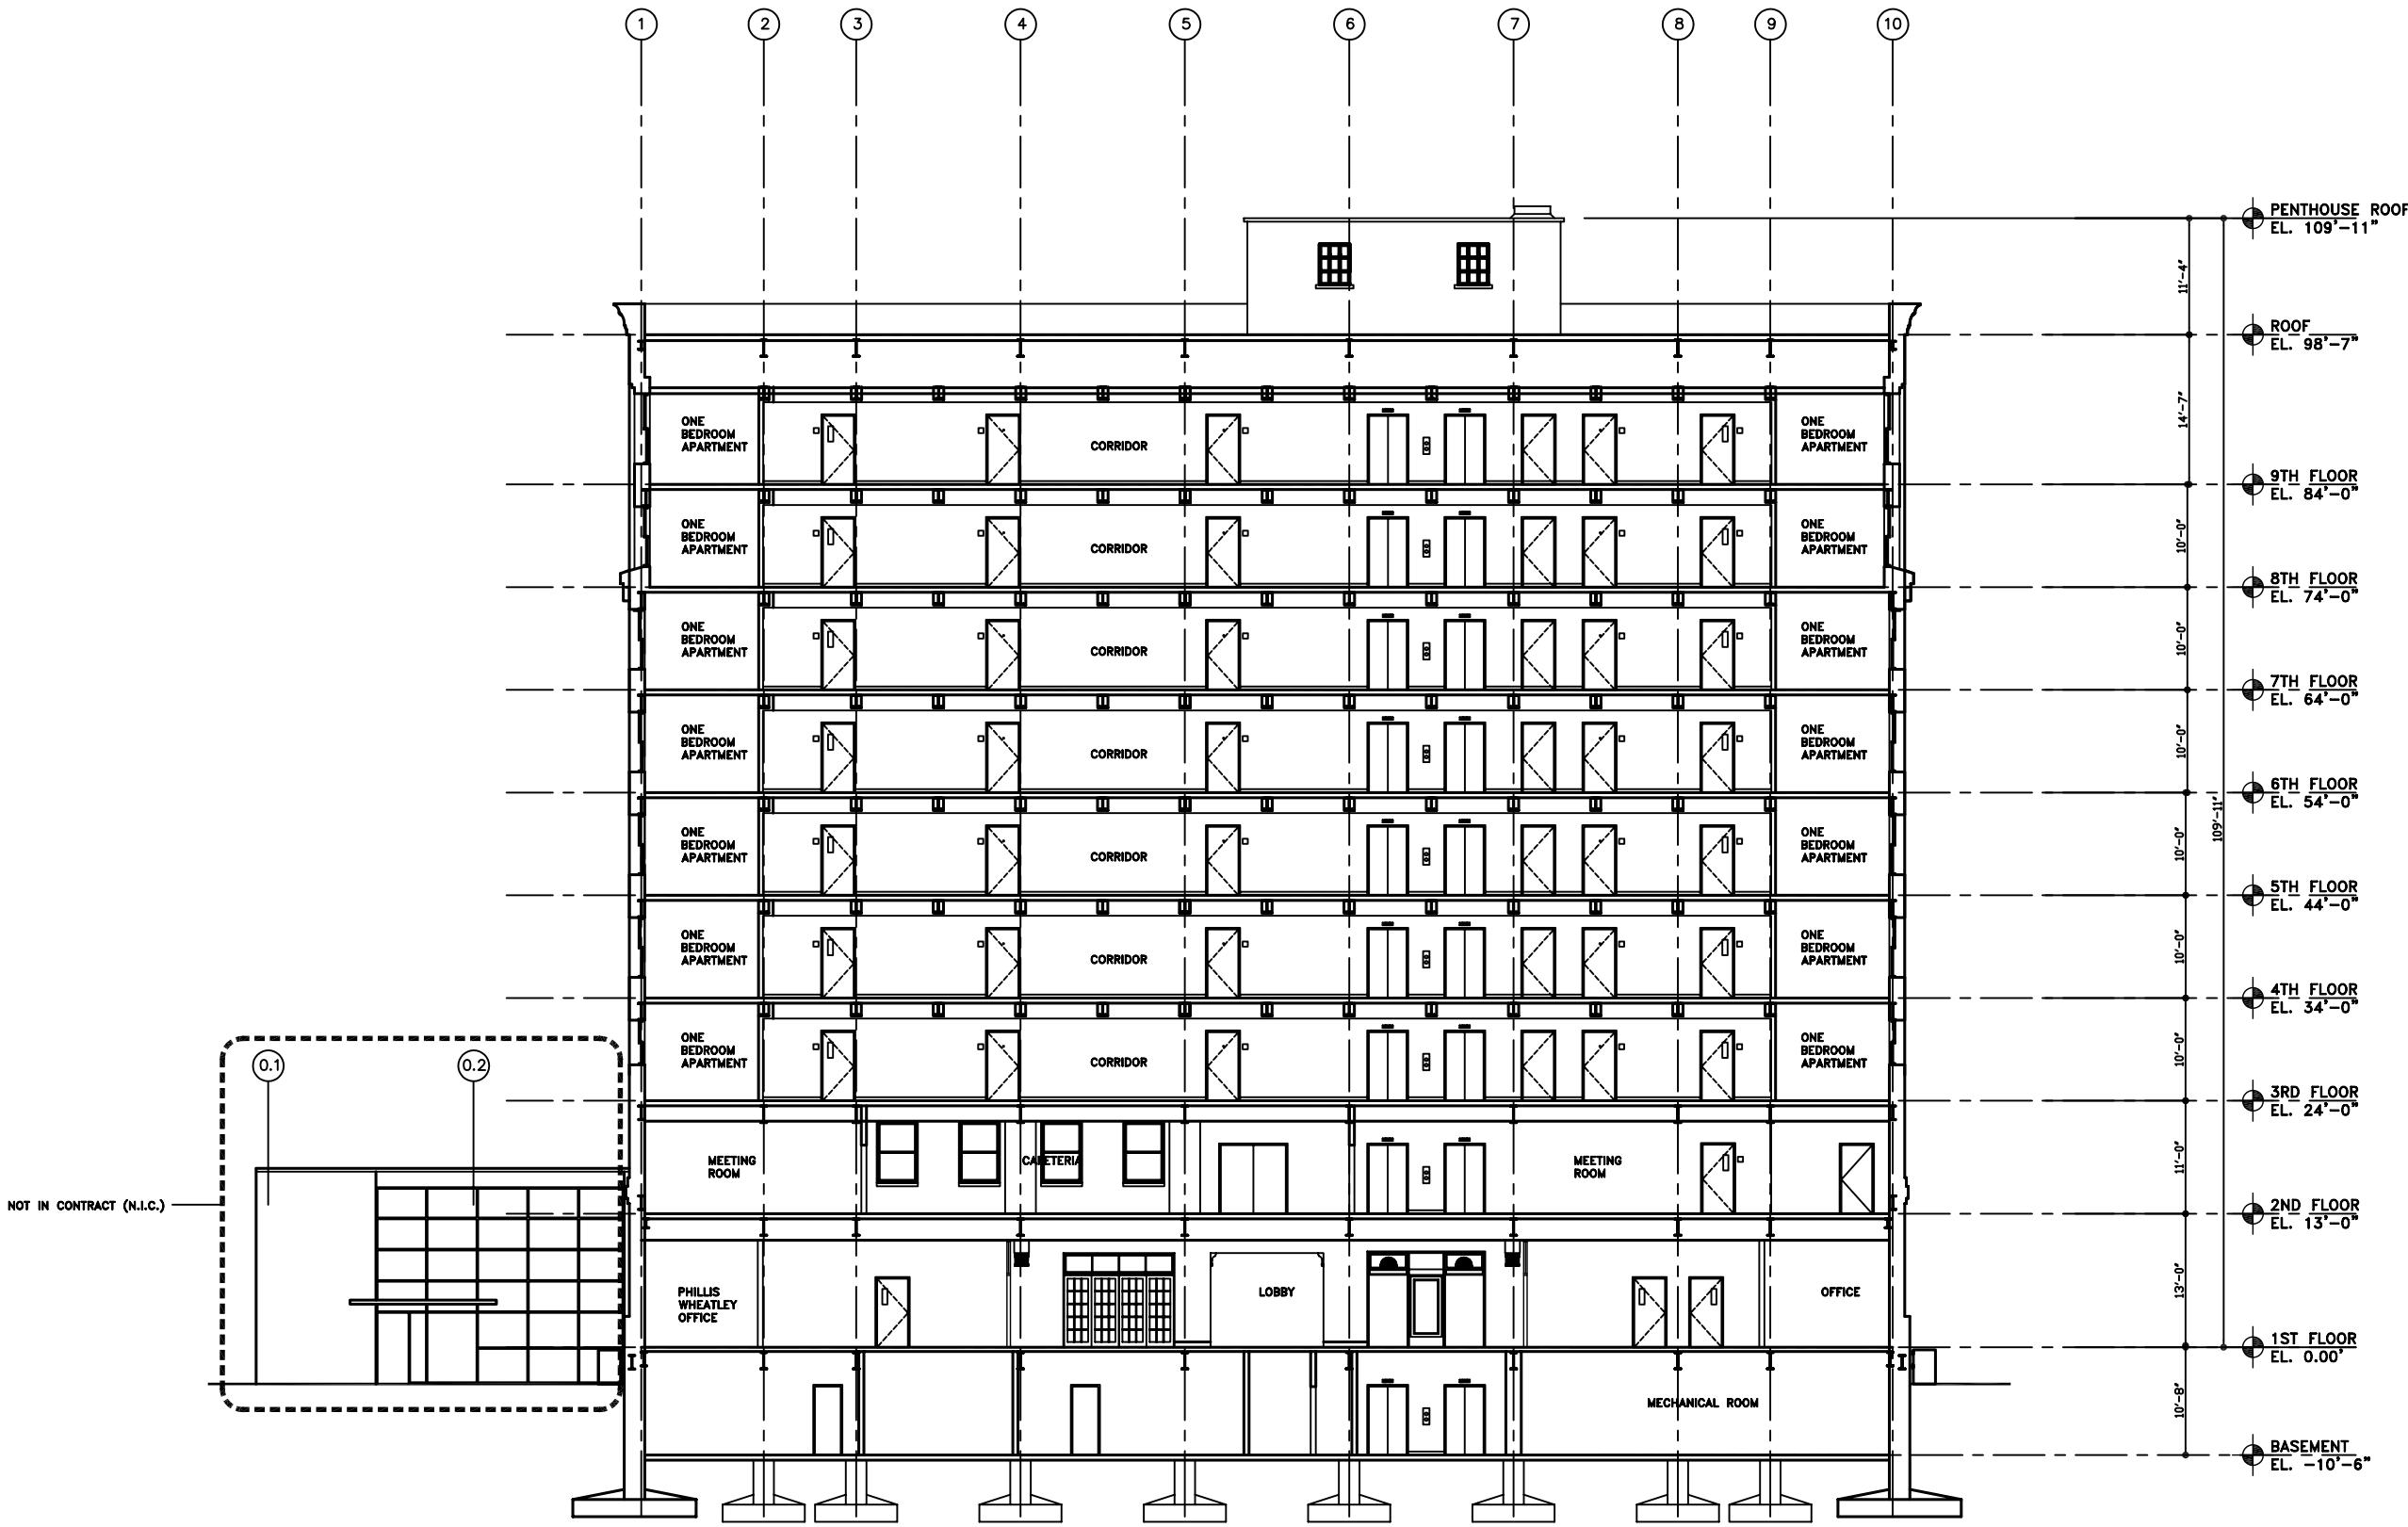

1 BUILDING SECTION
SCALE: 1/8" = 1'-0"

Emeritus House Historic Restoration

4450 Cedar Avenue
Cleveland Ohio, 44103

Robert P. Madison International, Inc
Architects · Engineers · Planners
2930 Euclid Avenue
Cleveland, Ohio 44115
Tel. 216-861-8195 Fax. 216-621-5738

Mechanical Engineer
POINT ONE DESIGN, LTD
Consulting Engineers
Tel: (440) 250-1980 Fax: (440) 250-1851

Developers:

PWA EMERITUS LLC
Phillis Wheatley Association
4450 Cedar Avenue
Cleveland, Ohio 44103
Tel. 216-391-4443
Fax. 216-791-8485

Famicos Foundation
1325 Ansel Road
Cleveland, Ohio 44106
Tel. 216-791-8476
Fax. 216-791-8485

Ohio Capital Corporation for Housing
88 East Broad Street,
Columbus , OH 43215
Tel. 614-224-8448
Fax. 614-224-8452

Contractors:

Marous Brothers Construction
1702 Joseph Lloyd Parkway
Willoughby, OH 44094
Cleveland, Ohio 44115
Tel. 440-951-3904
Fax. 440-951-3761

Building Managers

ABC Management
P.O. Box 228035
23875 Commerce Park
Cleveland, Ohio 44122
Tel. 216-591-0861
Fax. 216 -591-1162

REVISIONS

NO.:	DATE:	REMARK:

DATE: 6-9-06
SCALE: 1/8"=1'-0"
DRAWN: RKM
CHECKED: RKM
PROJECT NO.: 0329

© ROBERT P. MADISON INTERNATIONAL, INC.

Building Section

A-400