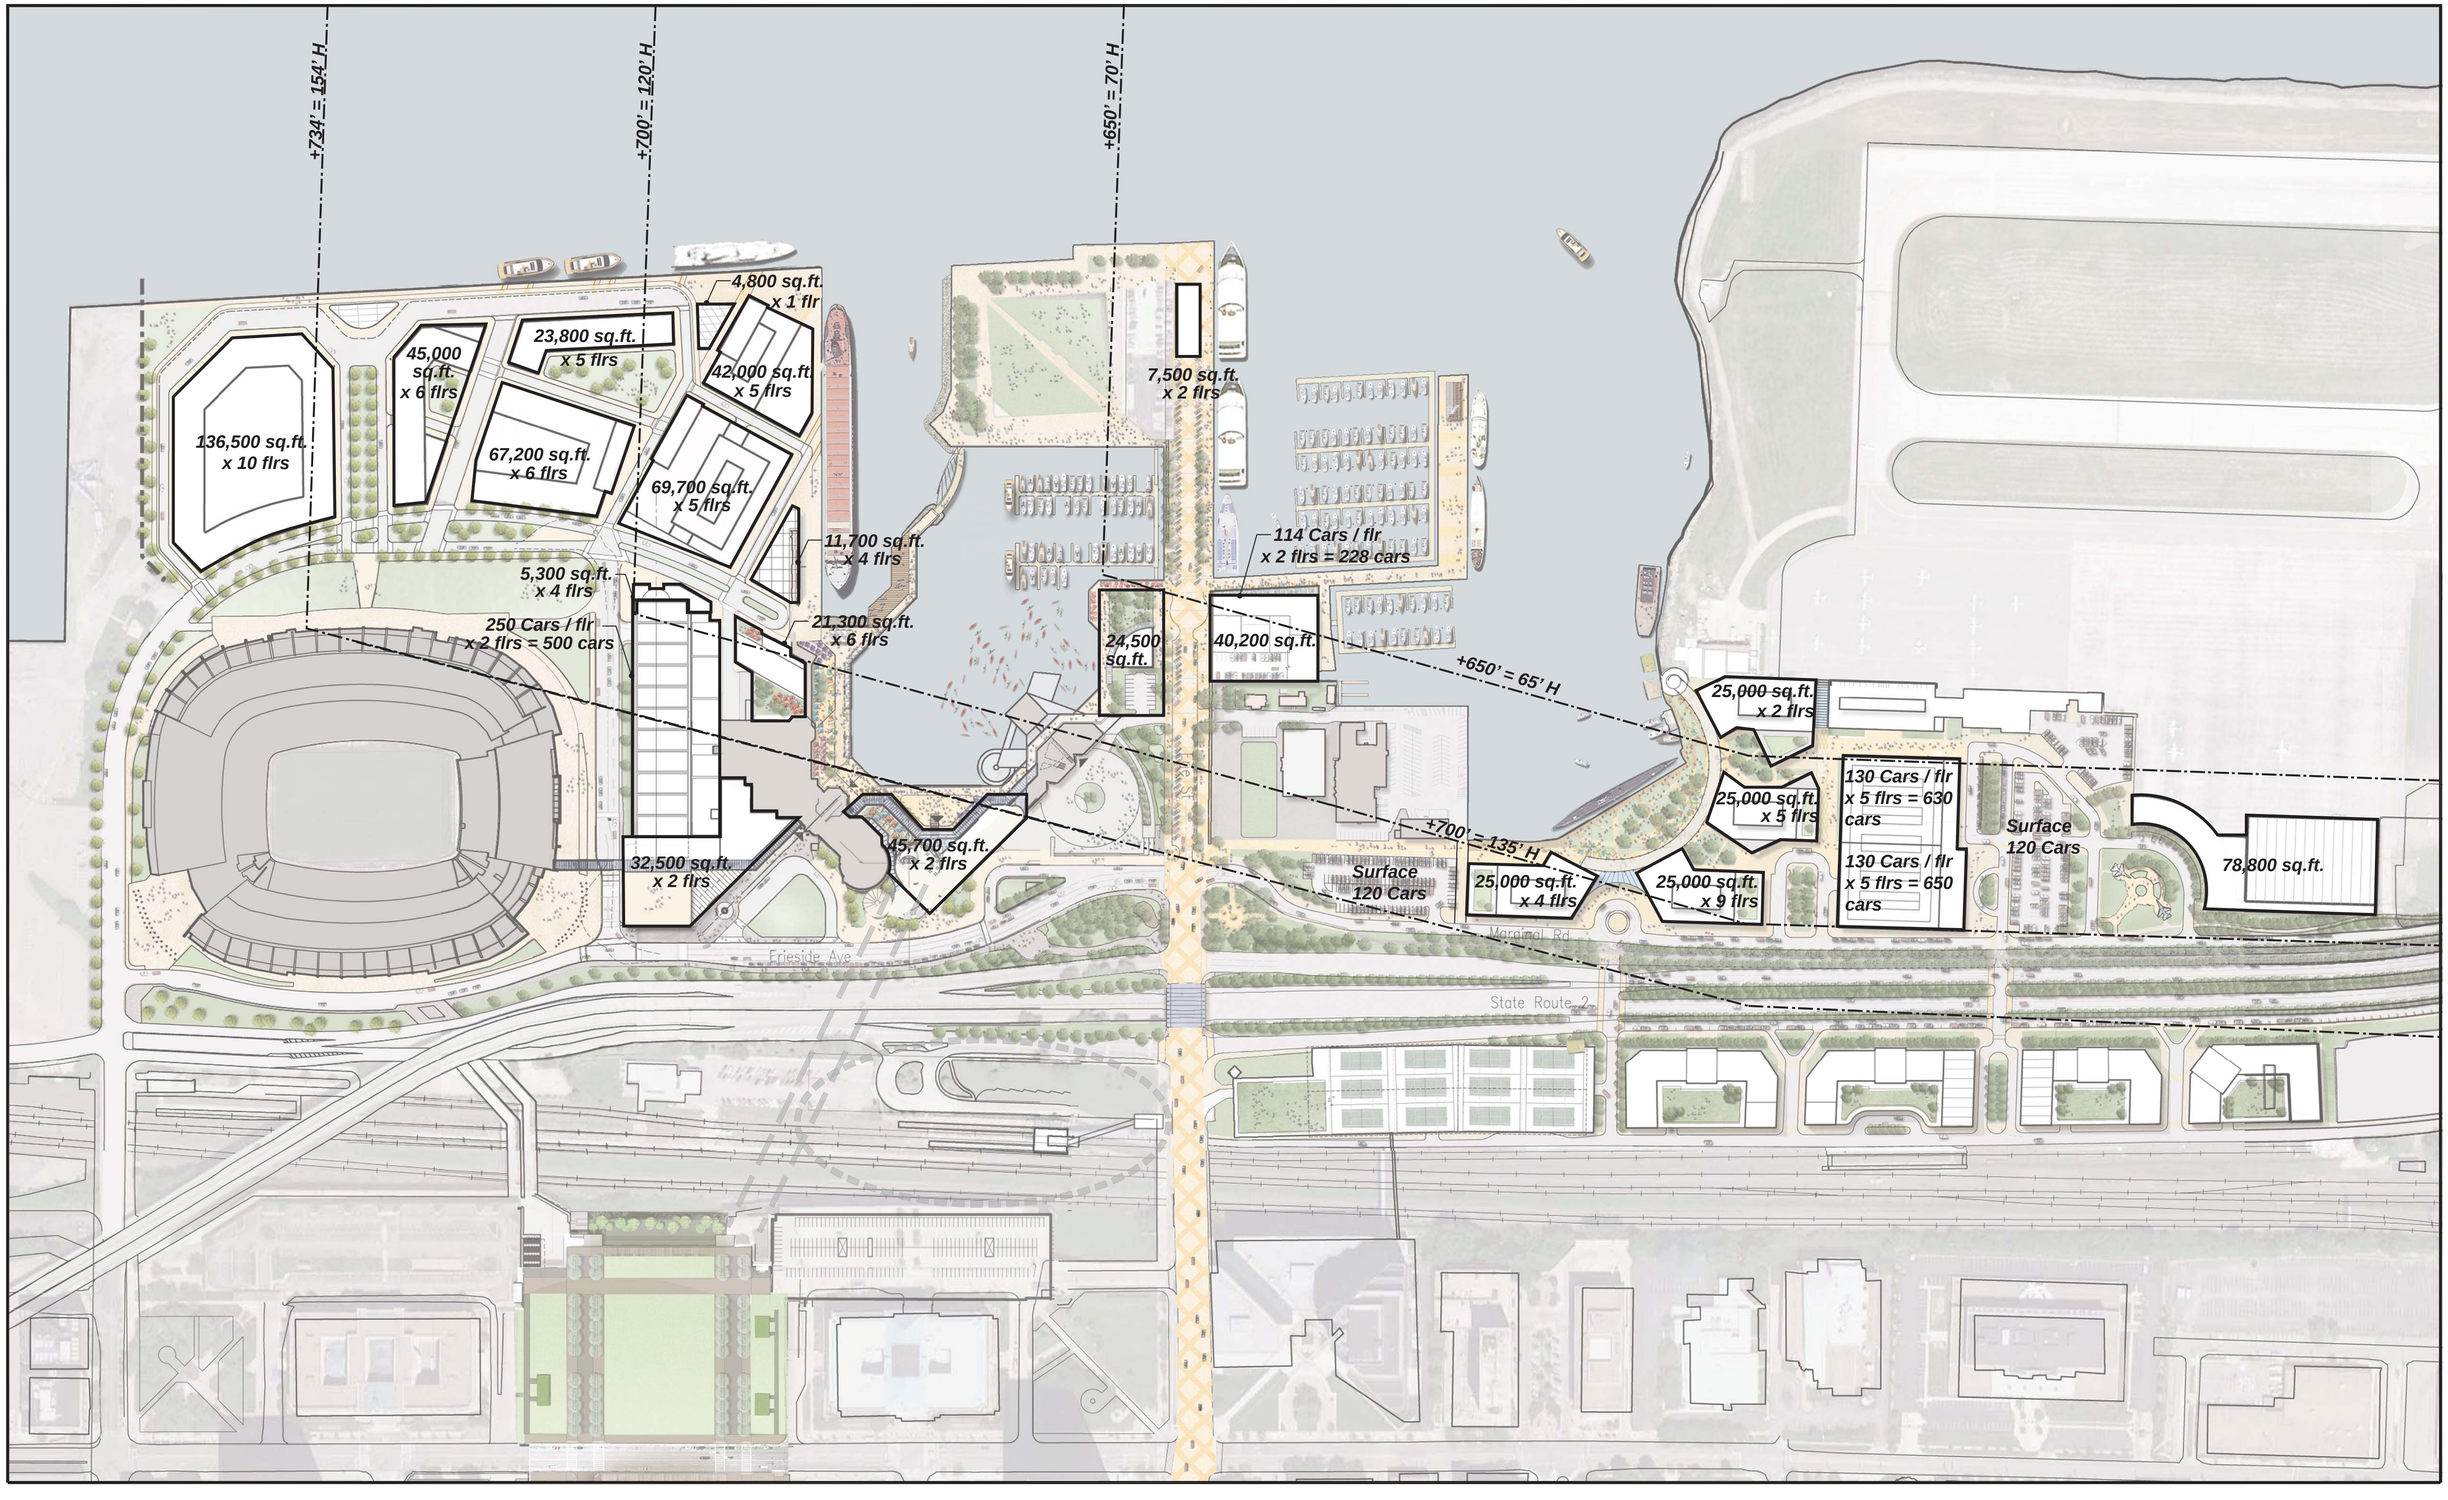

EE&K a Perkins Eastman company

Cleveland Downtown Lakefront Development Site Plan

April 2012

0' 75' 150' N

©2007 Ehrenkrantz Eckstut & Kuhn Architects